CALCULATED AREA TABLE

	TOTALS (SF)	EXCLUDED AREA (SF)	NET AREA (SF)
FIRST FLOOR	735	0	735
SECOND FLOOR	648	9	639
BASEMENT	977	977	0
TOTALS	2,360	986	1374

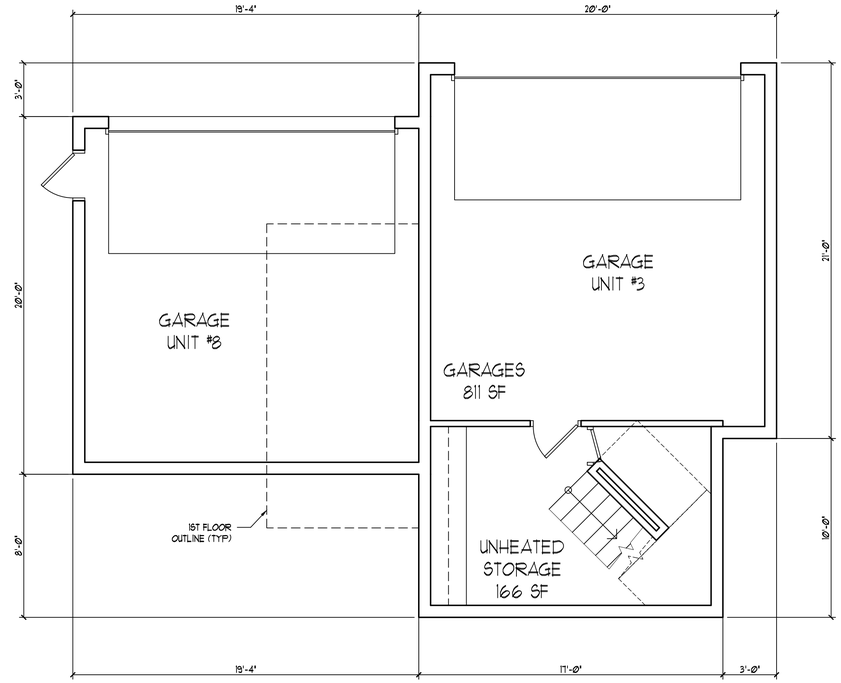

1 **11-106 Basement 03**
SCALE: 1/4"=1' 977 SF (UNHEATED)

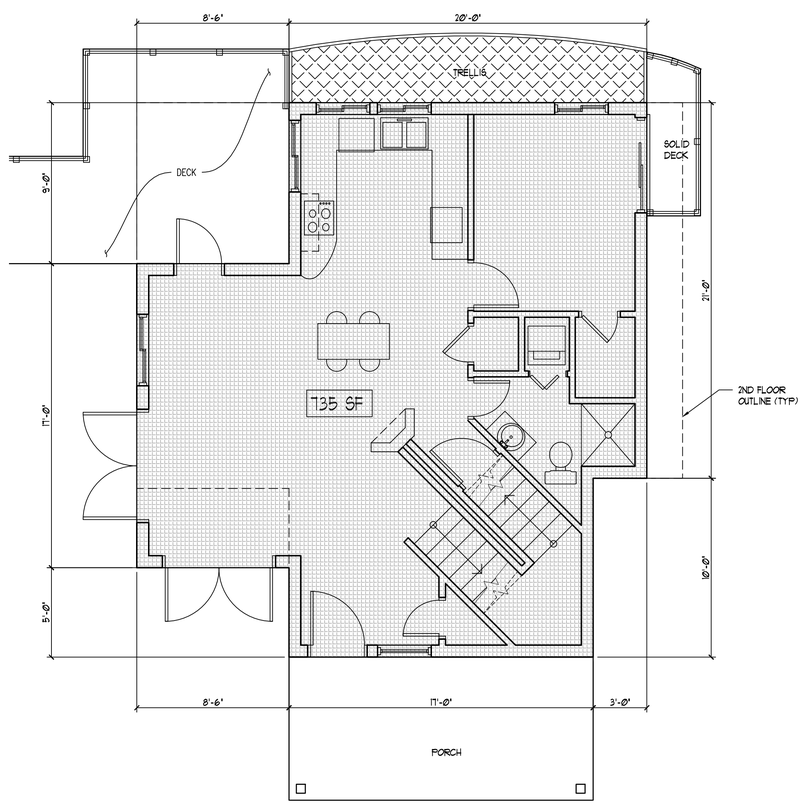

2 **11-106 First Floor 03**
SCALE: 1/4"=1' 735 SF (HEATED)

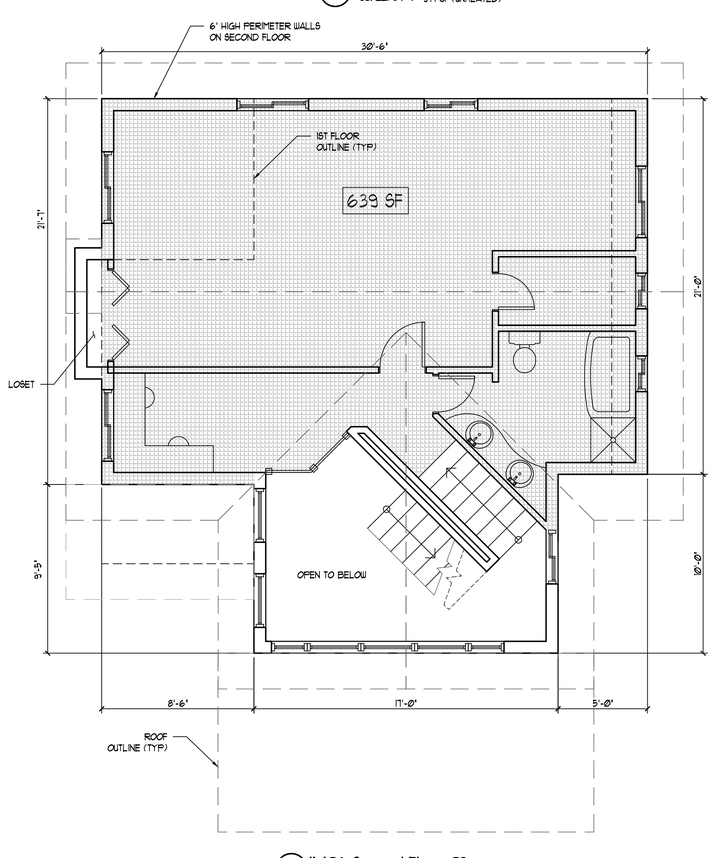

3 **11-106 Second Floor 03**
SCALE: 1/4"=1' 639 SF (HEATED)

04/02/2012

COOKE CREEK MEADOWS

OWNER

TODD SMITH, CEO
COOKE RIVERSIDE PROPERTIES, LLC
P.O. BOX 97193
TACOMA, WA 98497
(253) 691-8191

MARK	DATE	DESCRIPTION

PROJECT NO:	11-106
CAD DWG FILE:	A2.03 FLOOR PLAN 3.DWG
DRAWN BY:	BML
CHK'D BY:	LCB

CONSULTANT (COPYRIGHT):

BEYLER CONSULTING
Plan. Design. Manage

CONTACT
phone: 253-380-2958
fax: 253-582-5694
beylerconsulting.com

OFFICE
10314 100th St. SW
Lakewood, WA 98498

SHEET TITLE

FLOOR PLAN 3

A2.03

SHEET – OF –